THIS PRINT IS PROVIDED ON A RESTRICTED BASIS AND IS NOT TO BE USED IN ANY WAY DETERMINAL TO THE INTEREST OF HALSANG

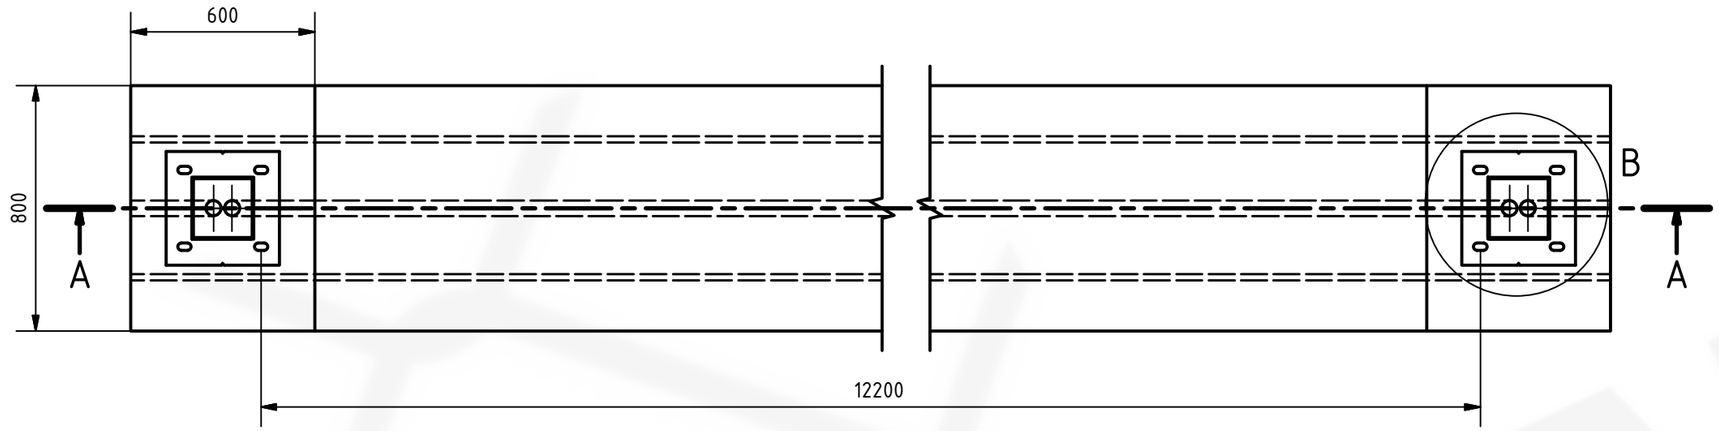

B (1 : 10)

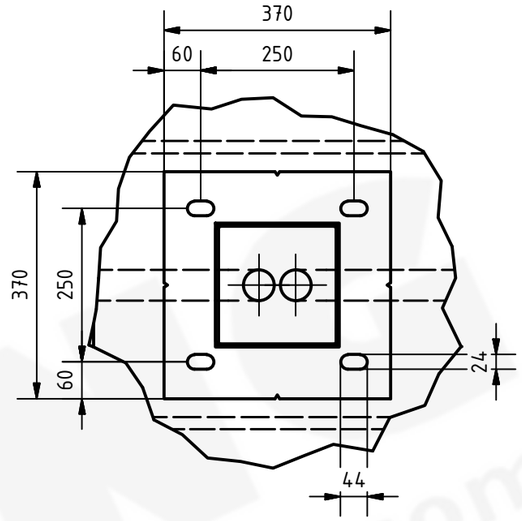

A-A (1:20)

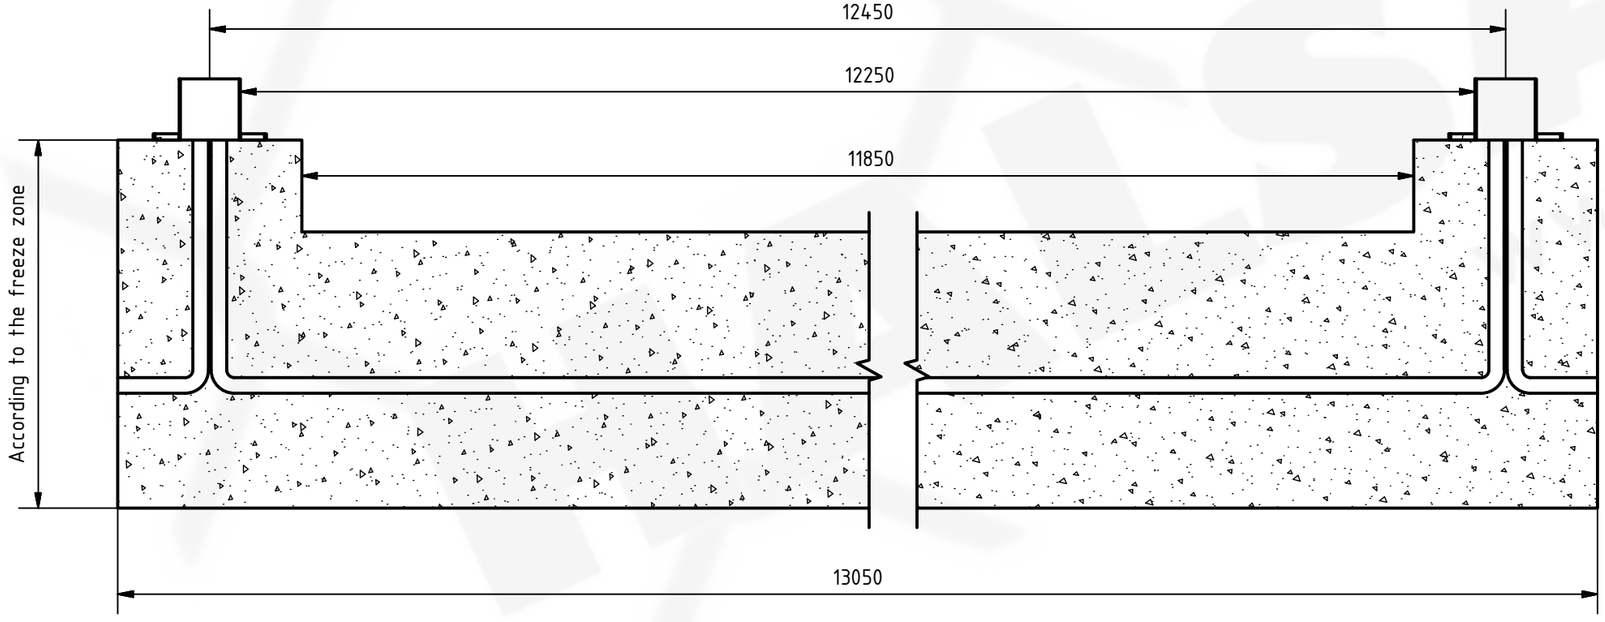

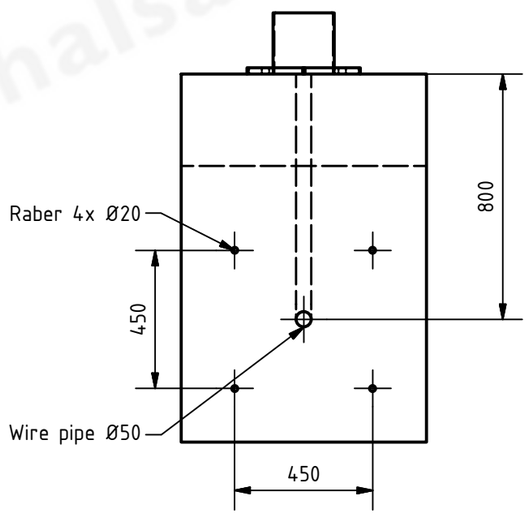

1. All dimensions in mm.
2. Prepare foundation with concrete class C25. Concrete must be reinforced with reinforcement bars or fibres and flat on top.
3. For gate installation put gateposts baskets inside concrete or use anchors M20x400 or longer. Anchors must be over concete surface 70mm minimum.
4. Placing gate on or in foundation depending on detailed gate size - to be chosen on installation site.
5. This is suggested foundation plan. Dimensions, reinforcement, anchoring.

HALSANG
Halsäng Stängsel AB
Halsäng 4
521 93 Falköping
SWEDEN
www.halsang.se

Material	Coating	Width	Height
-	-	12000	-
Main post	Frame	Reinforcement	Infill
200x200x5	-	-	-
Designed by	Edited by	Date	Order number
K. Kowalski	-	17.06.2018	-
Scale	Format	Drawing	Number
1:20	A3	Frgg Automatic 12000 FP	0445.09.A